


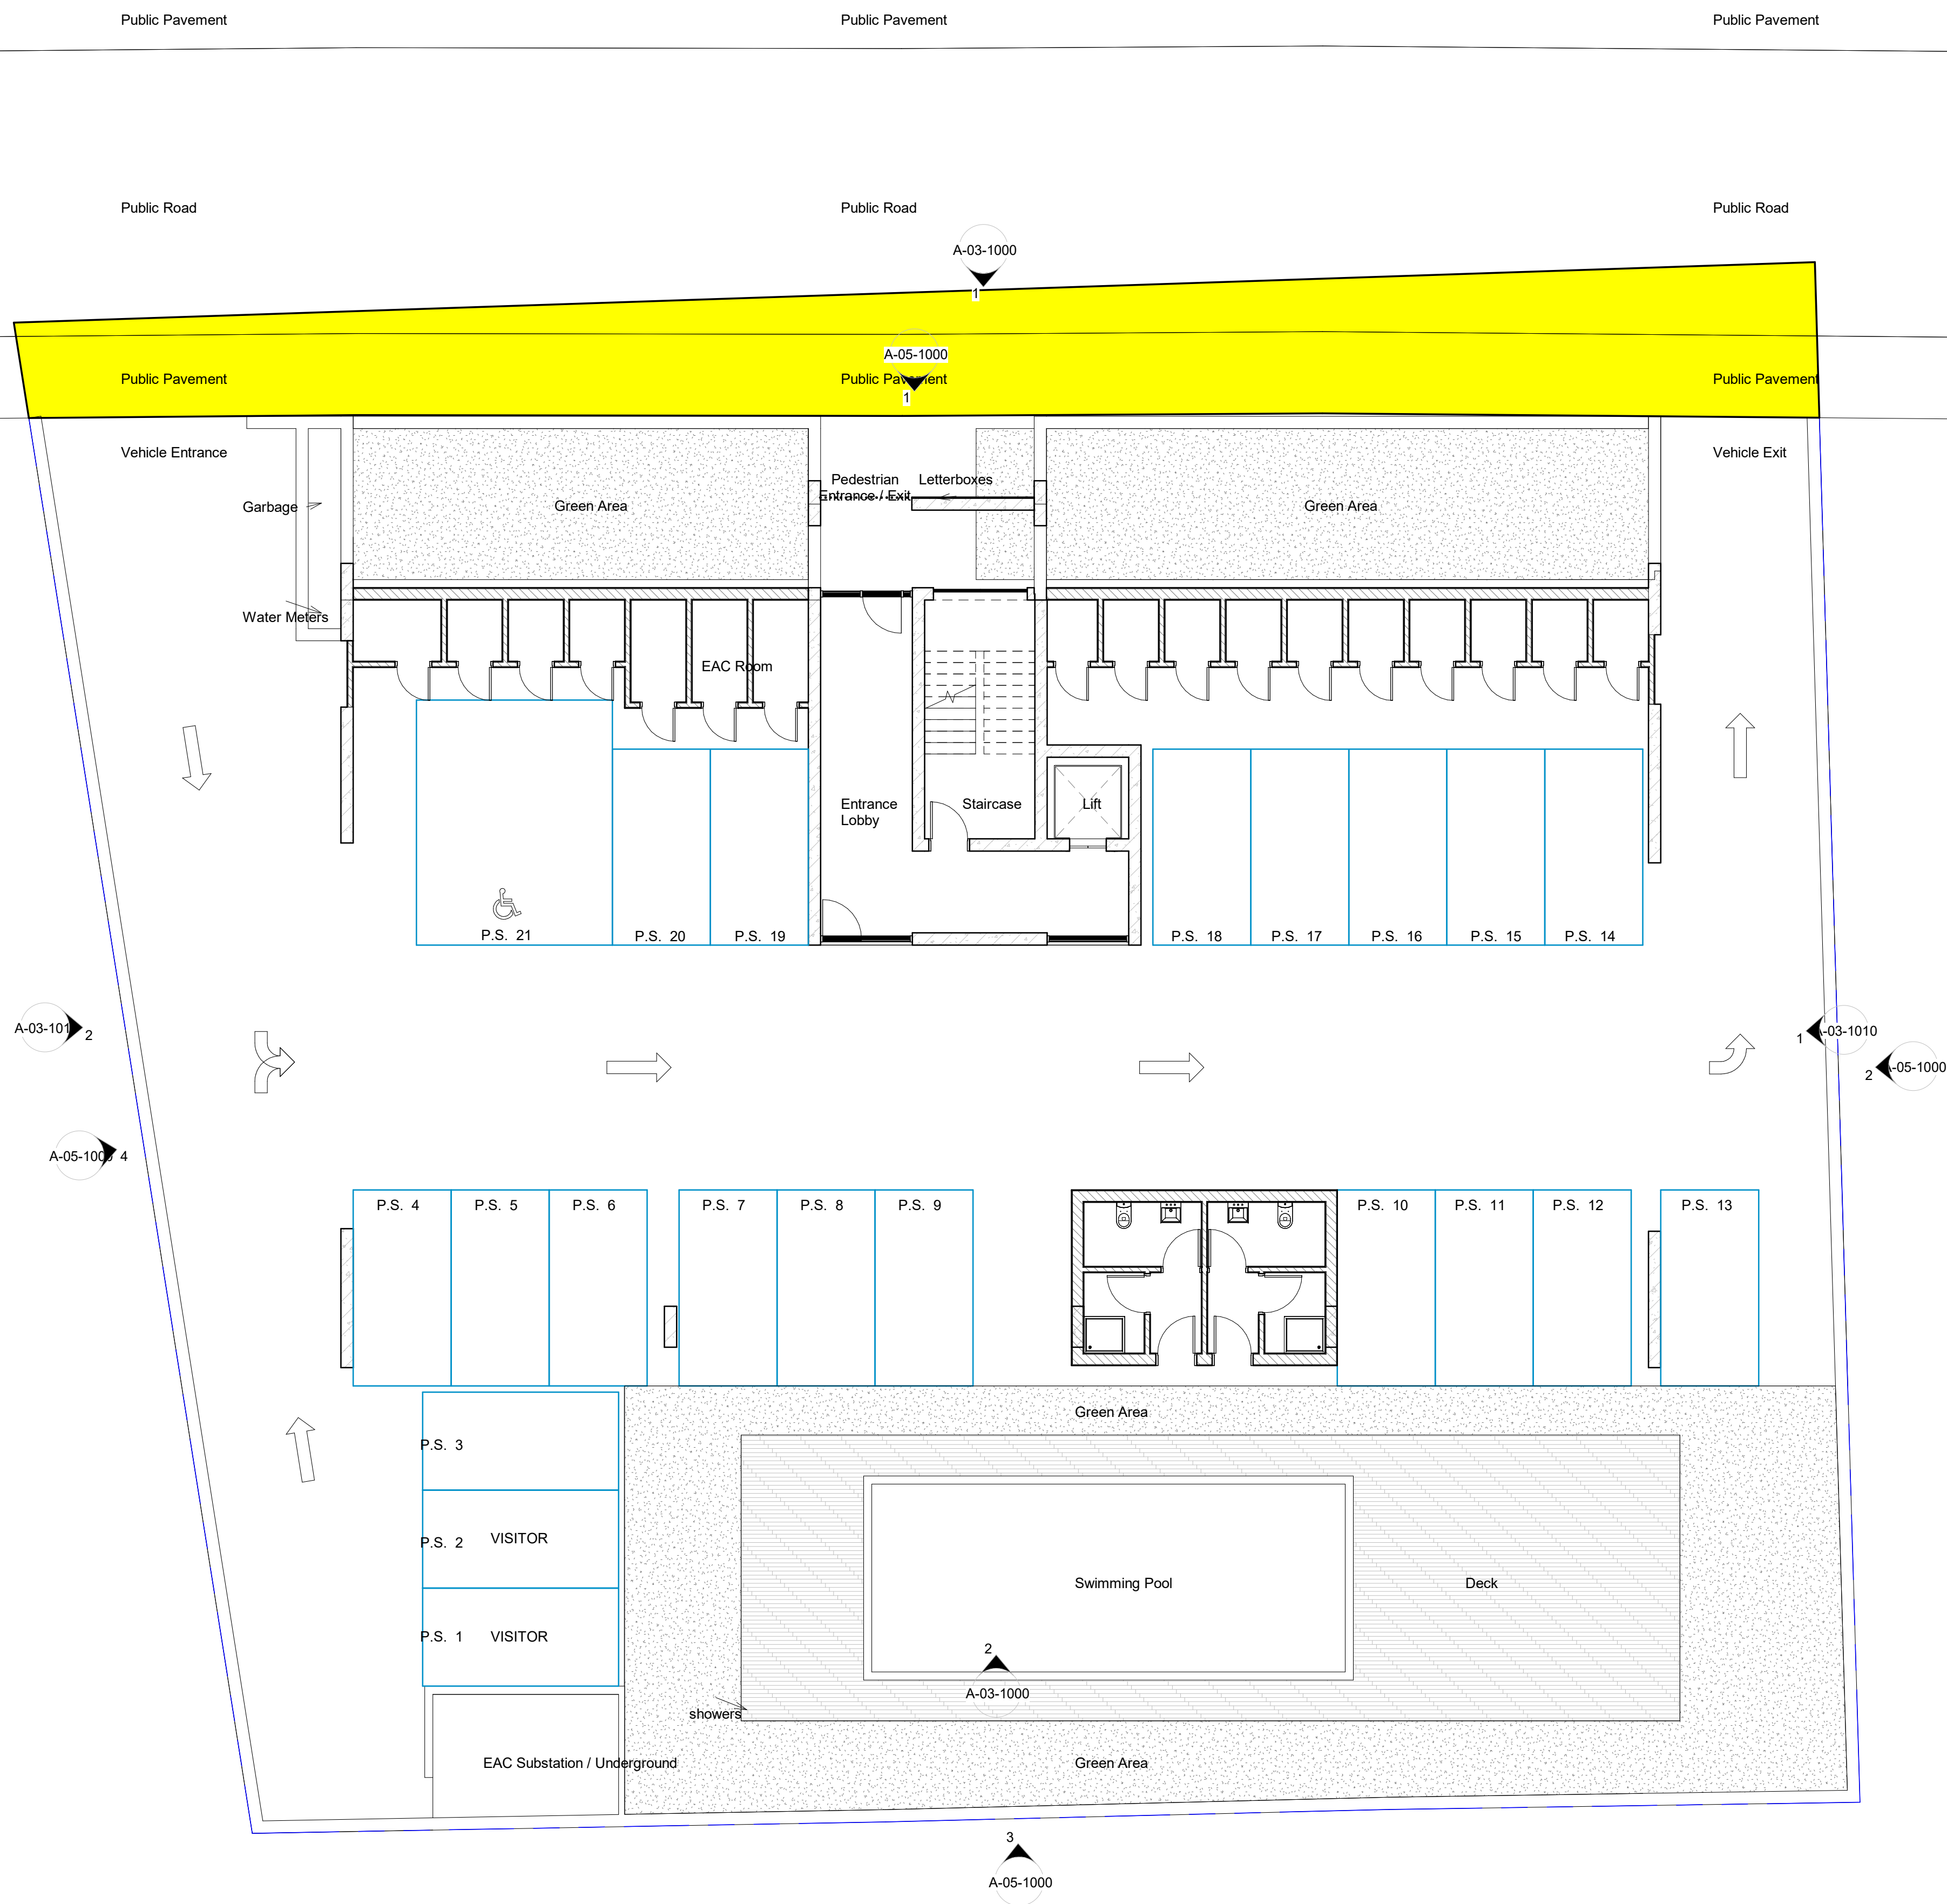
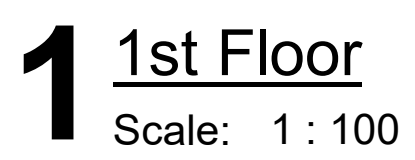


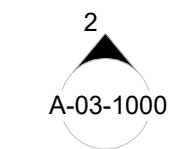


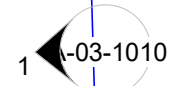


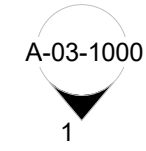

1 **3rd Floor**
Scale: 1 : 100

1 4th Floor
Scale: 1 : 100

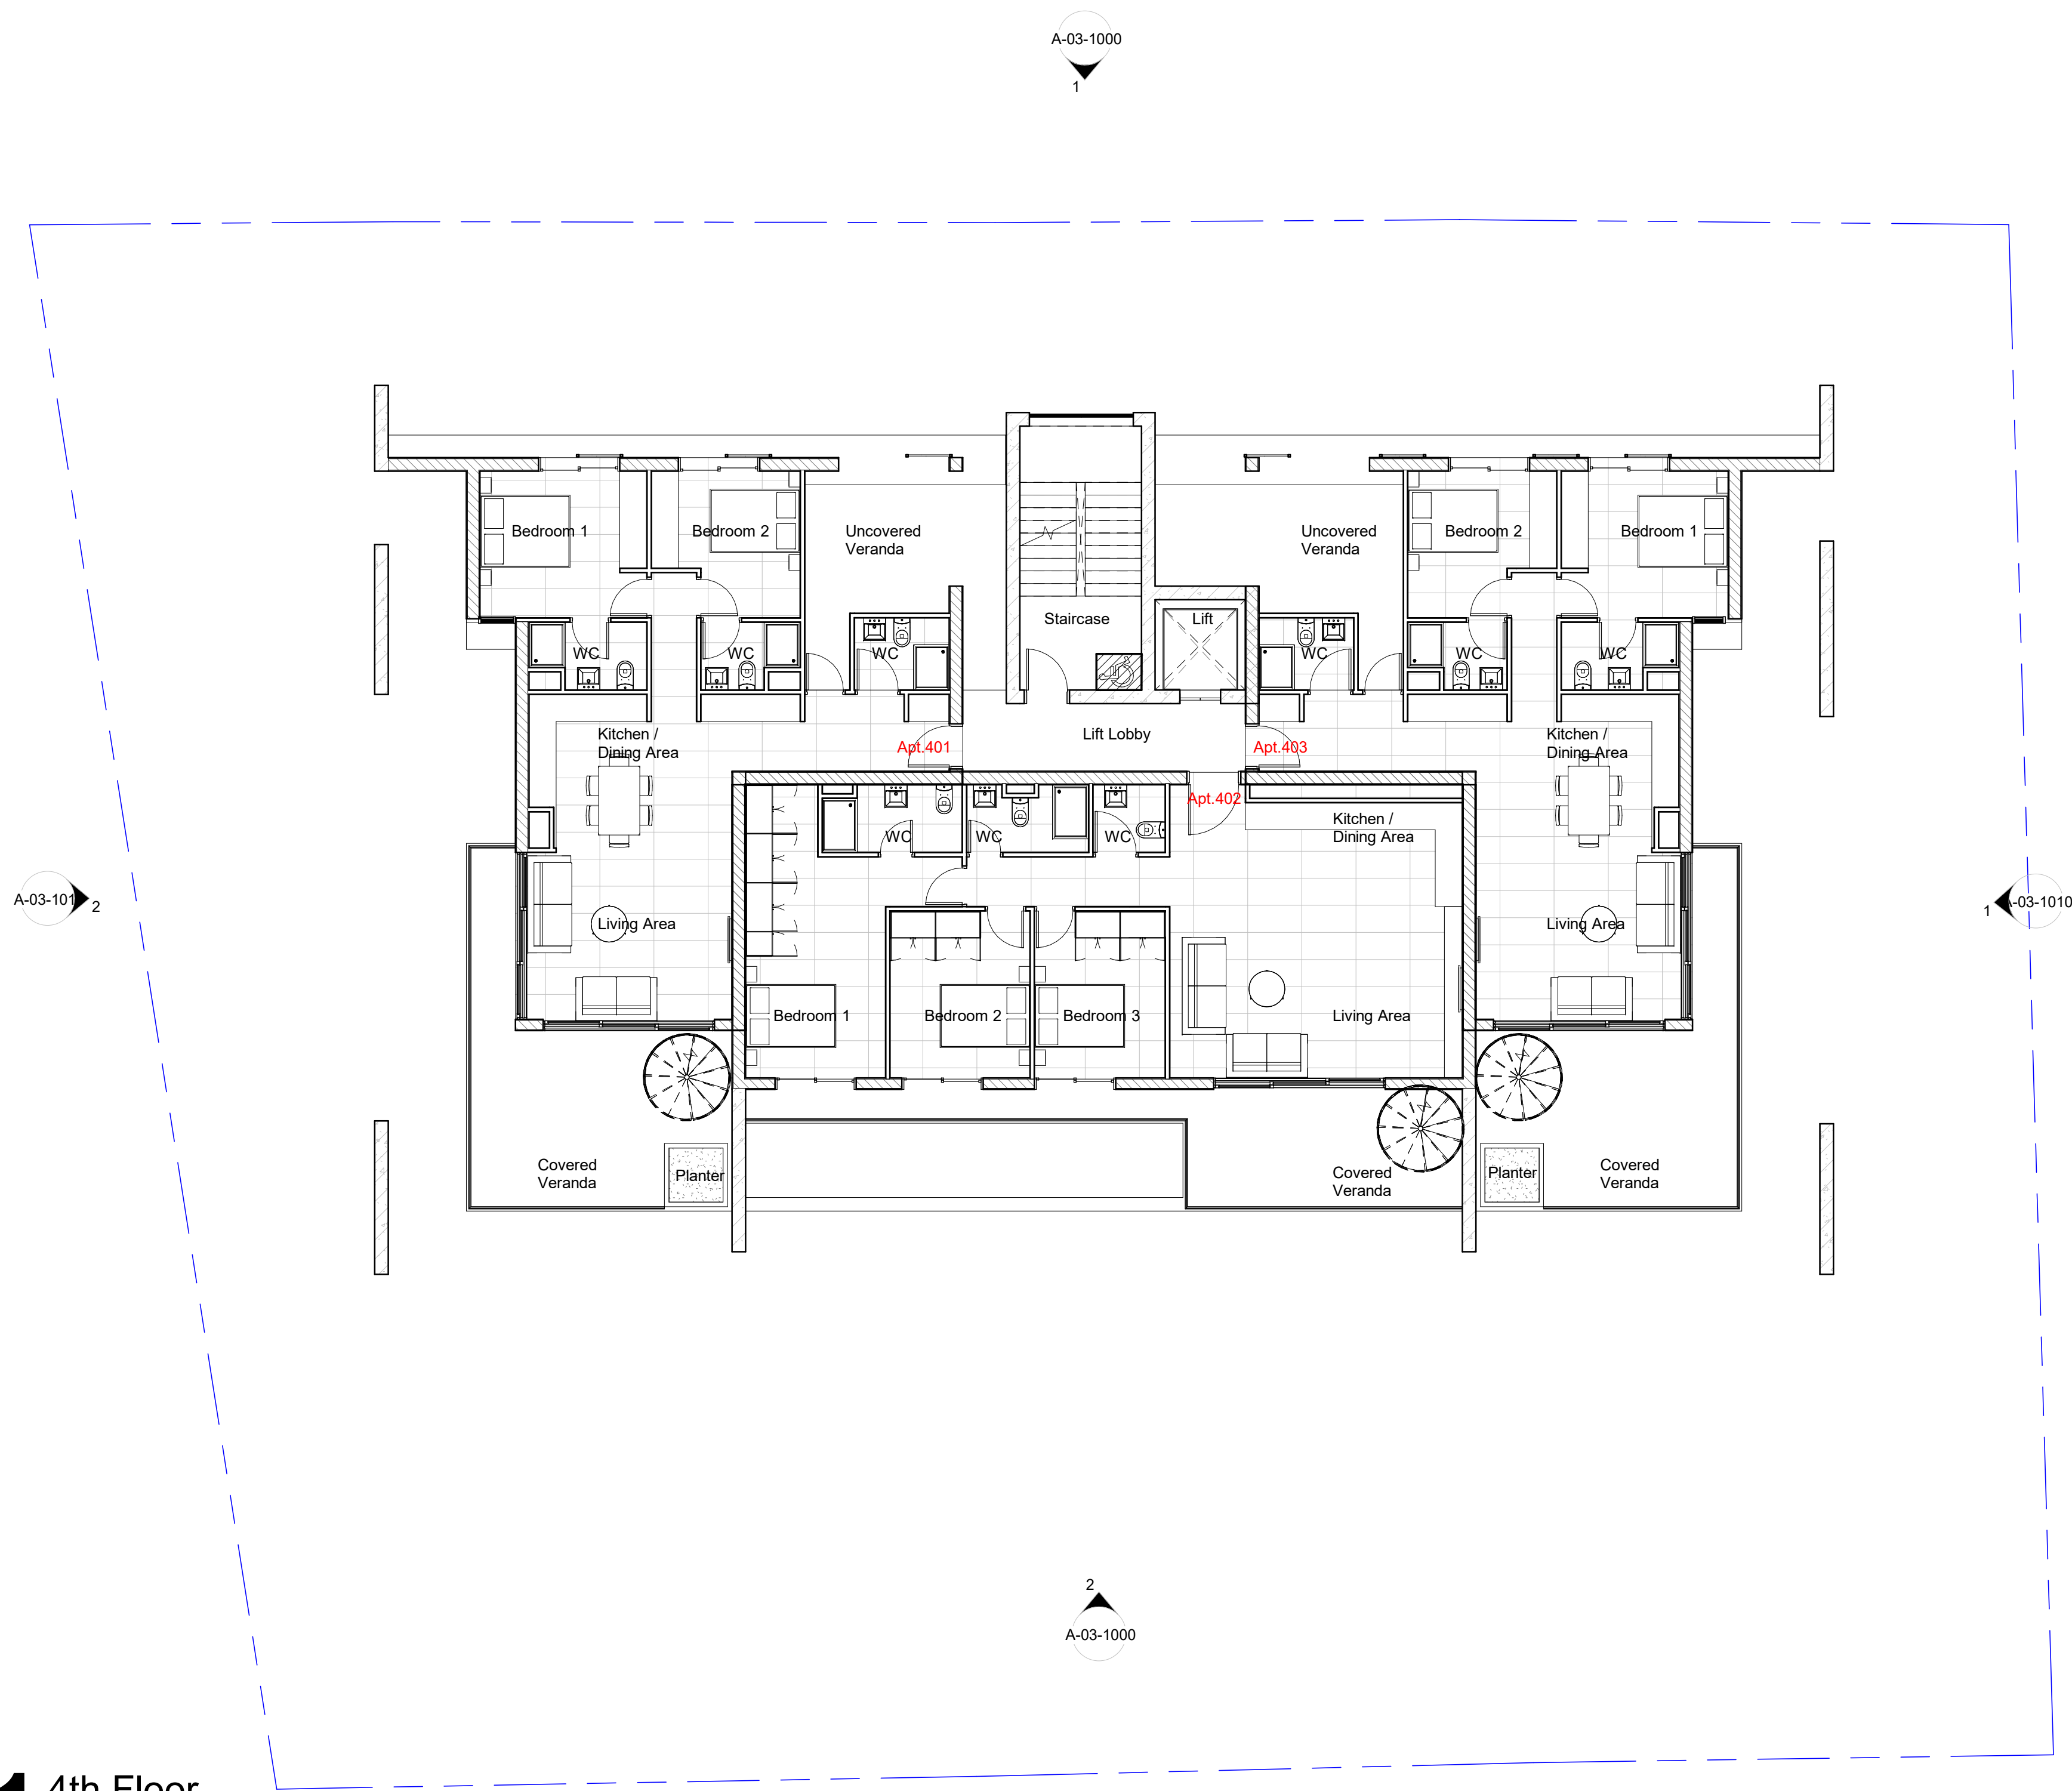

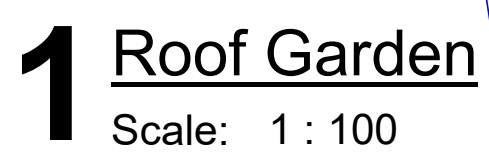


1 Elevation 1 - a

Scale: 1 : 100




2 Elevation 2 - a


Scale: 1 : 100

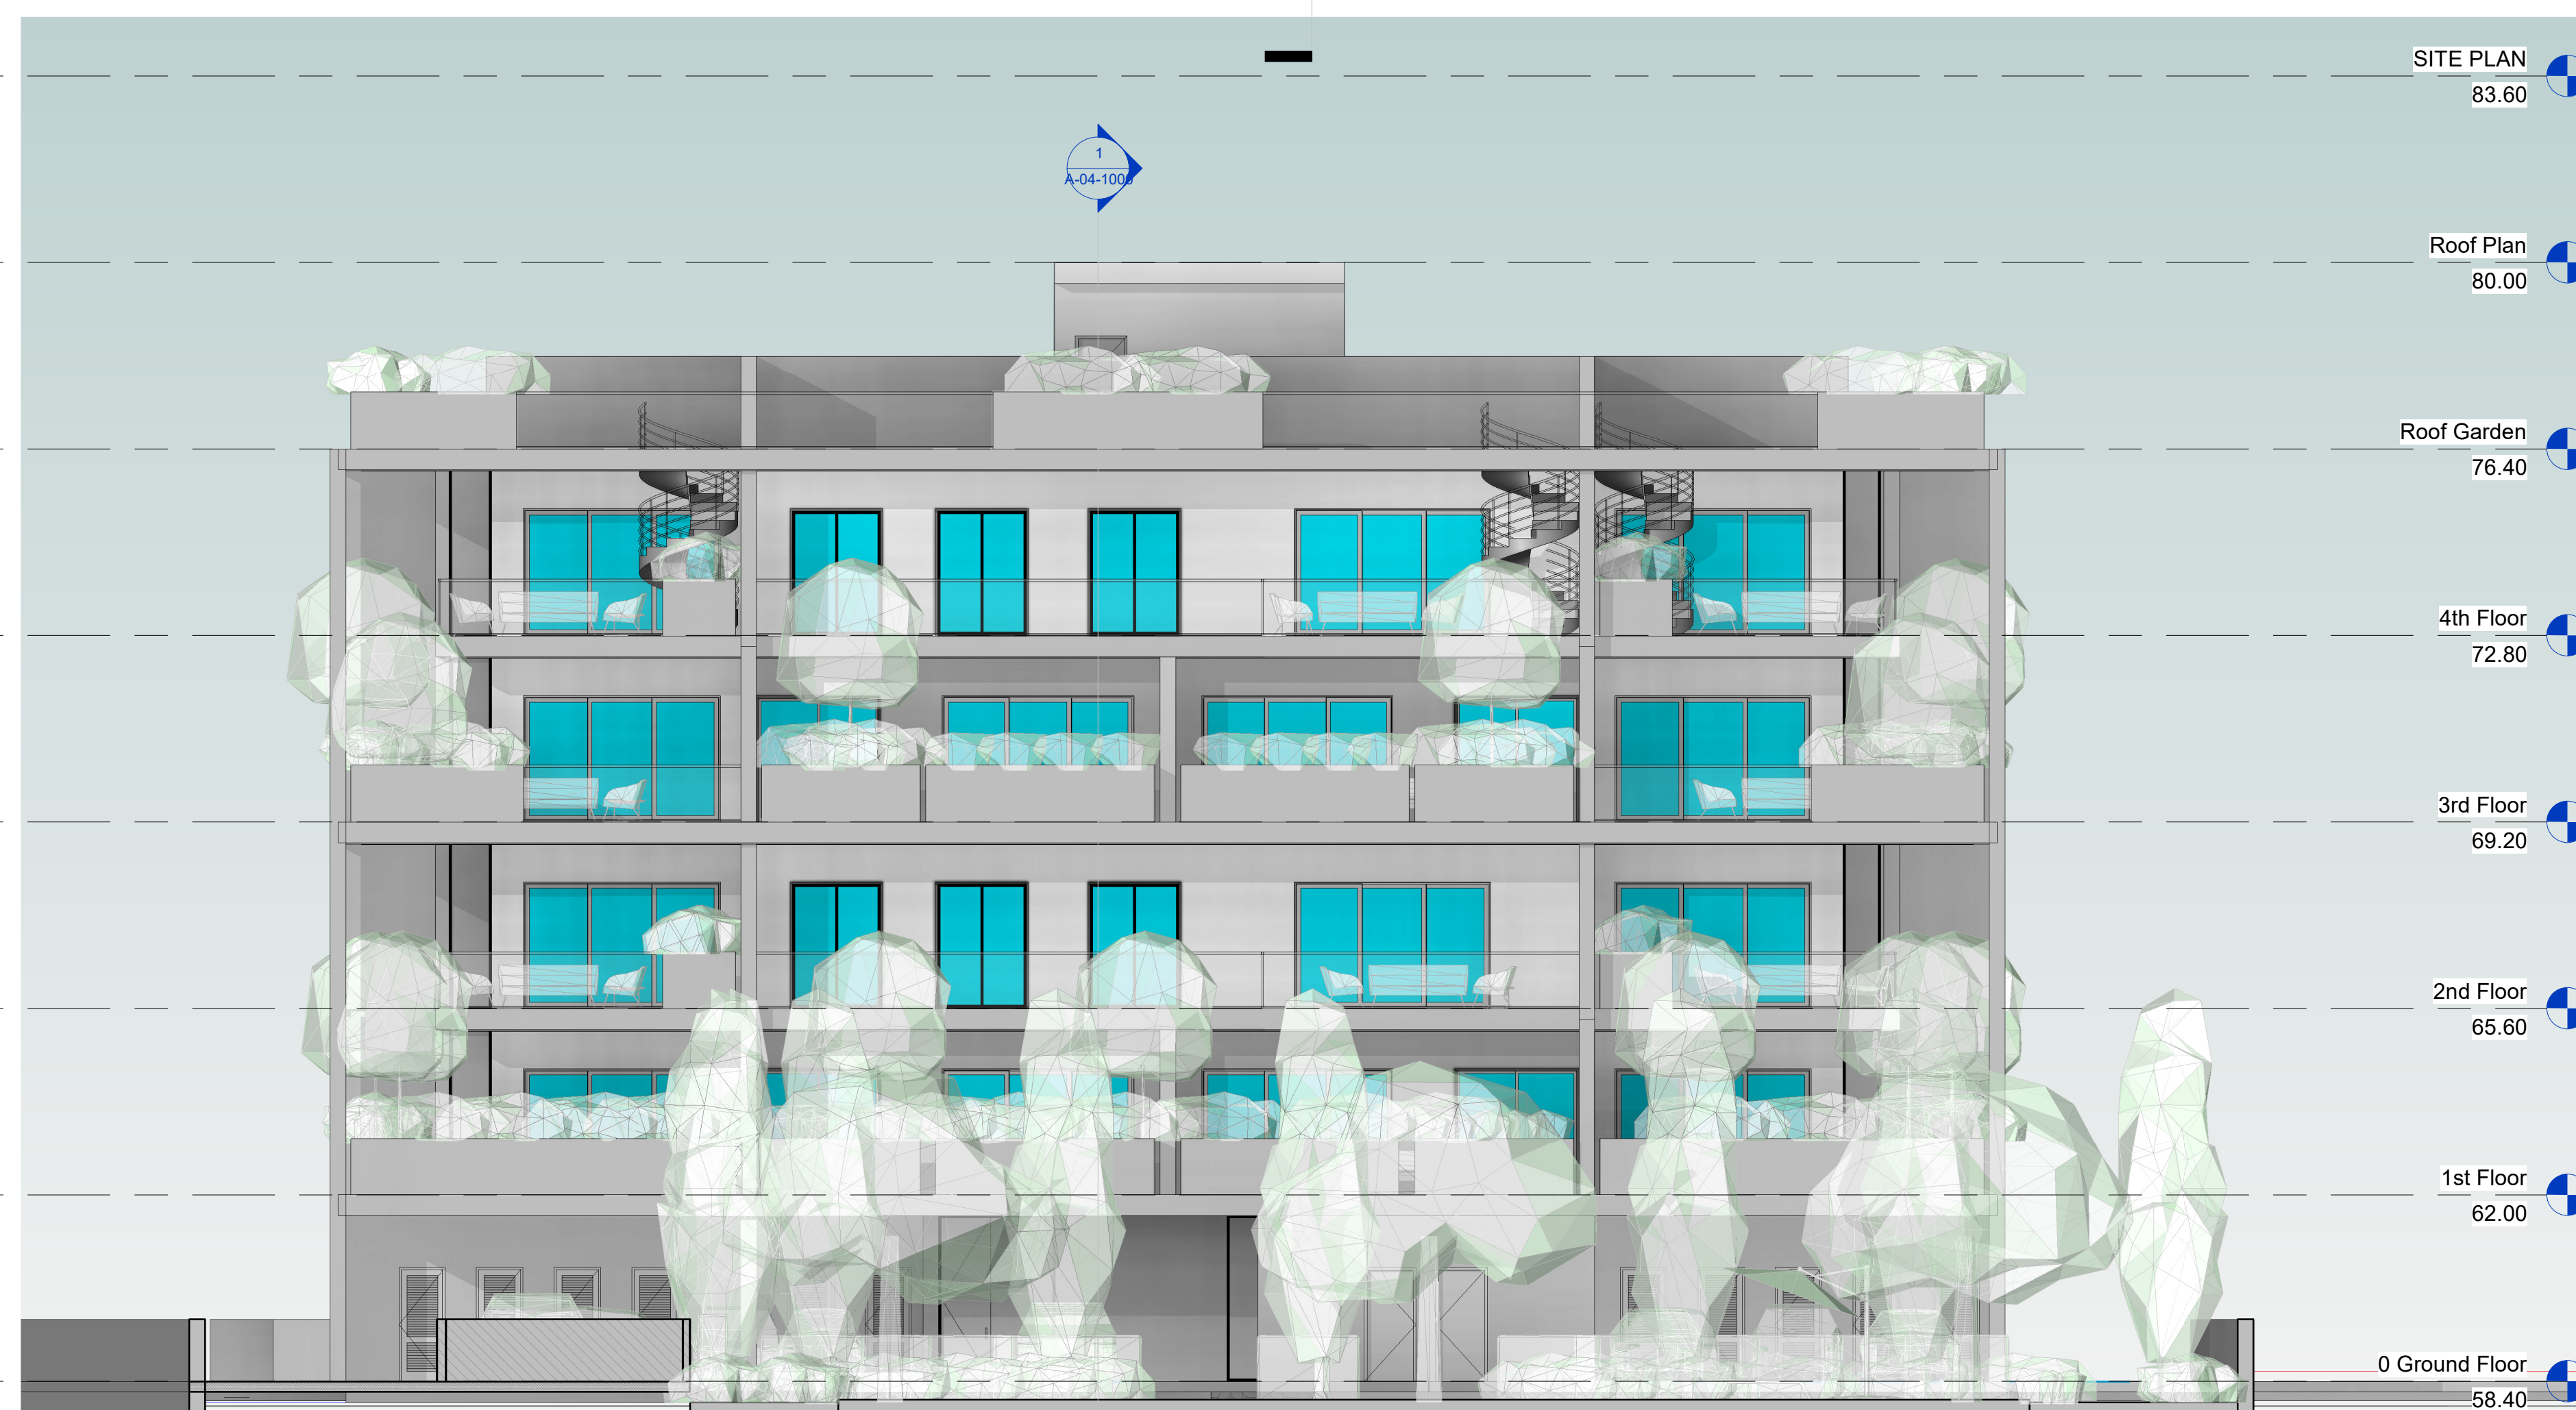


1 Elevation 3 - a
Scale: 1 : 100

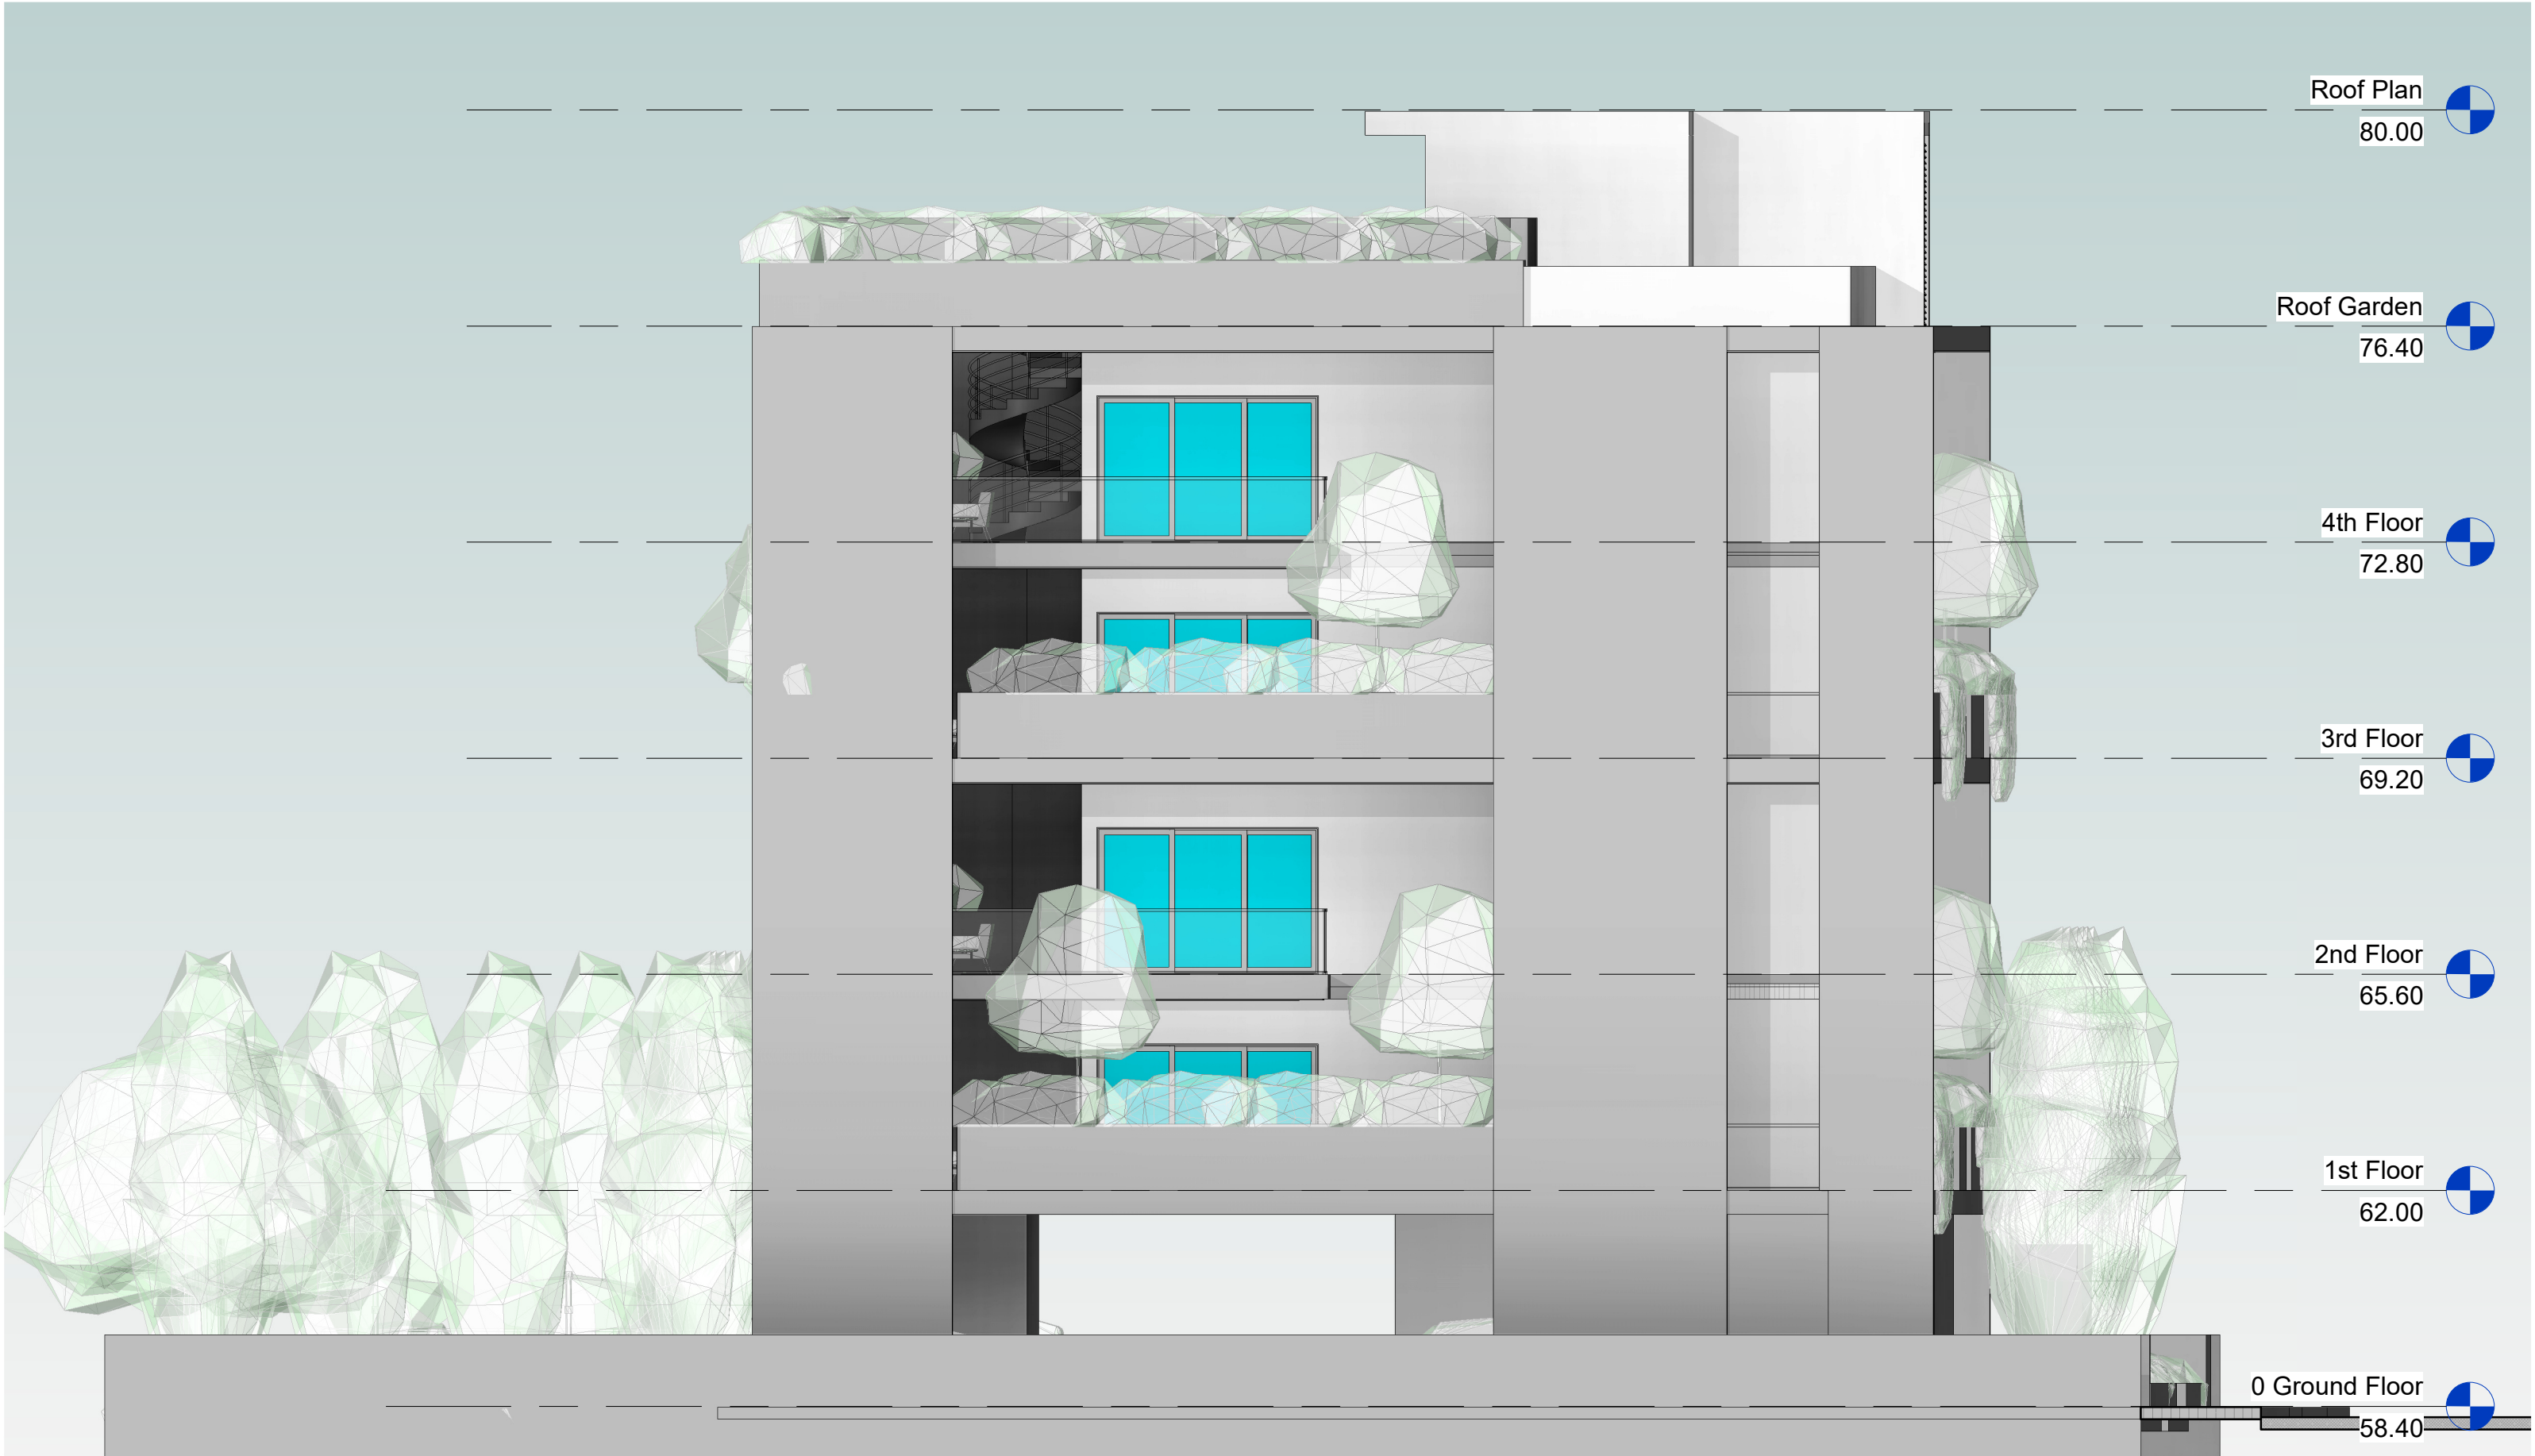

2 Elevation 4 - a
Scale: 1 : 100

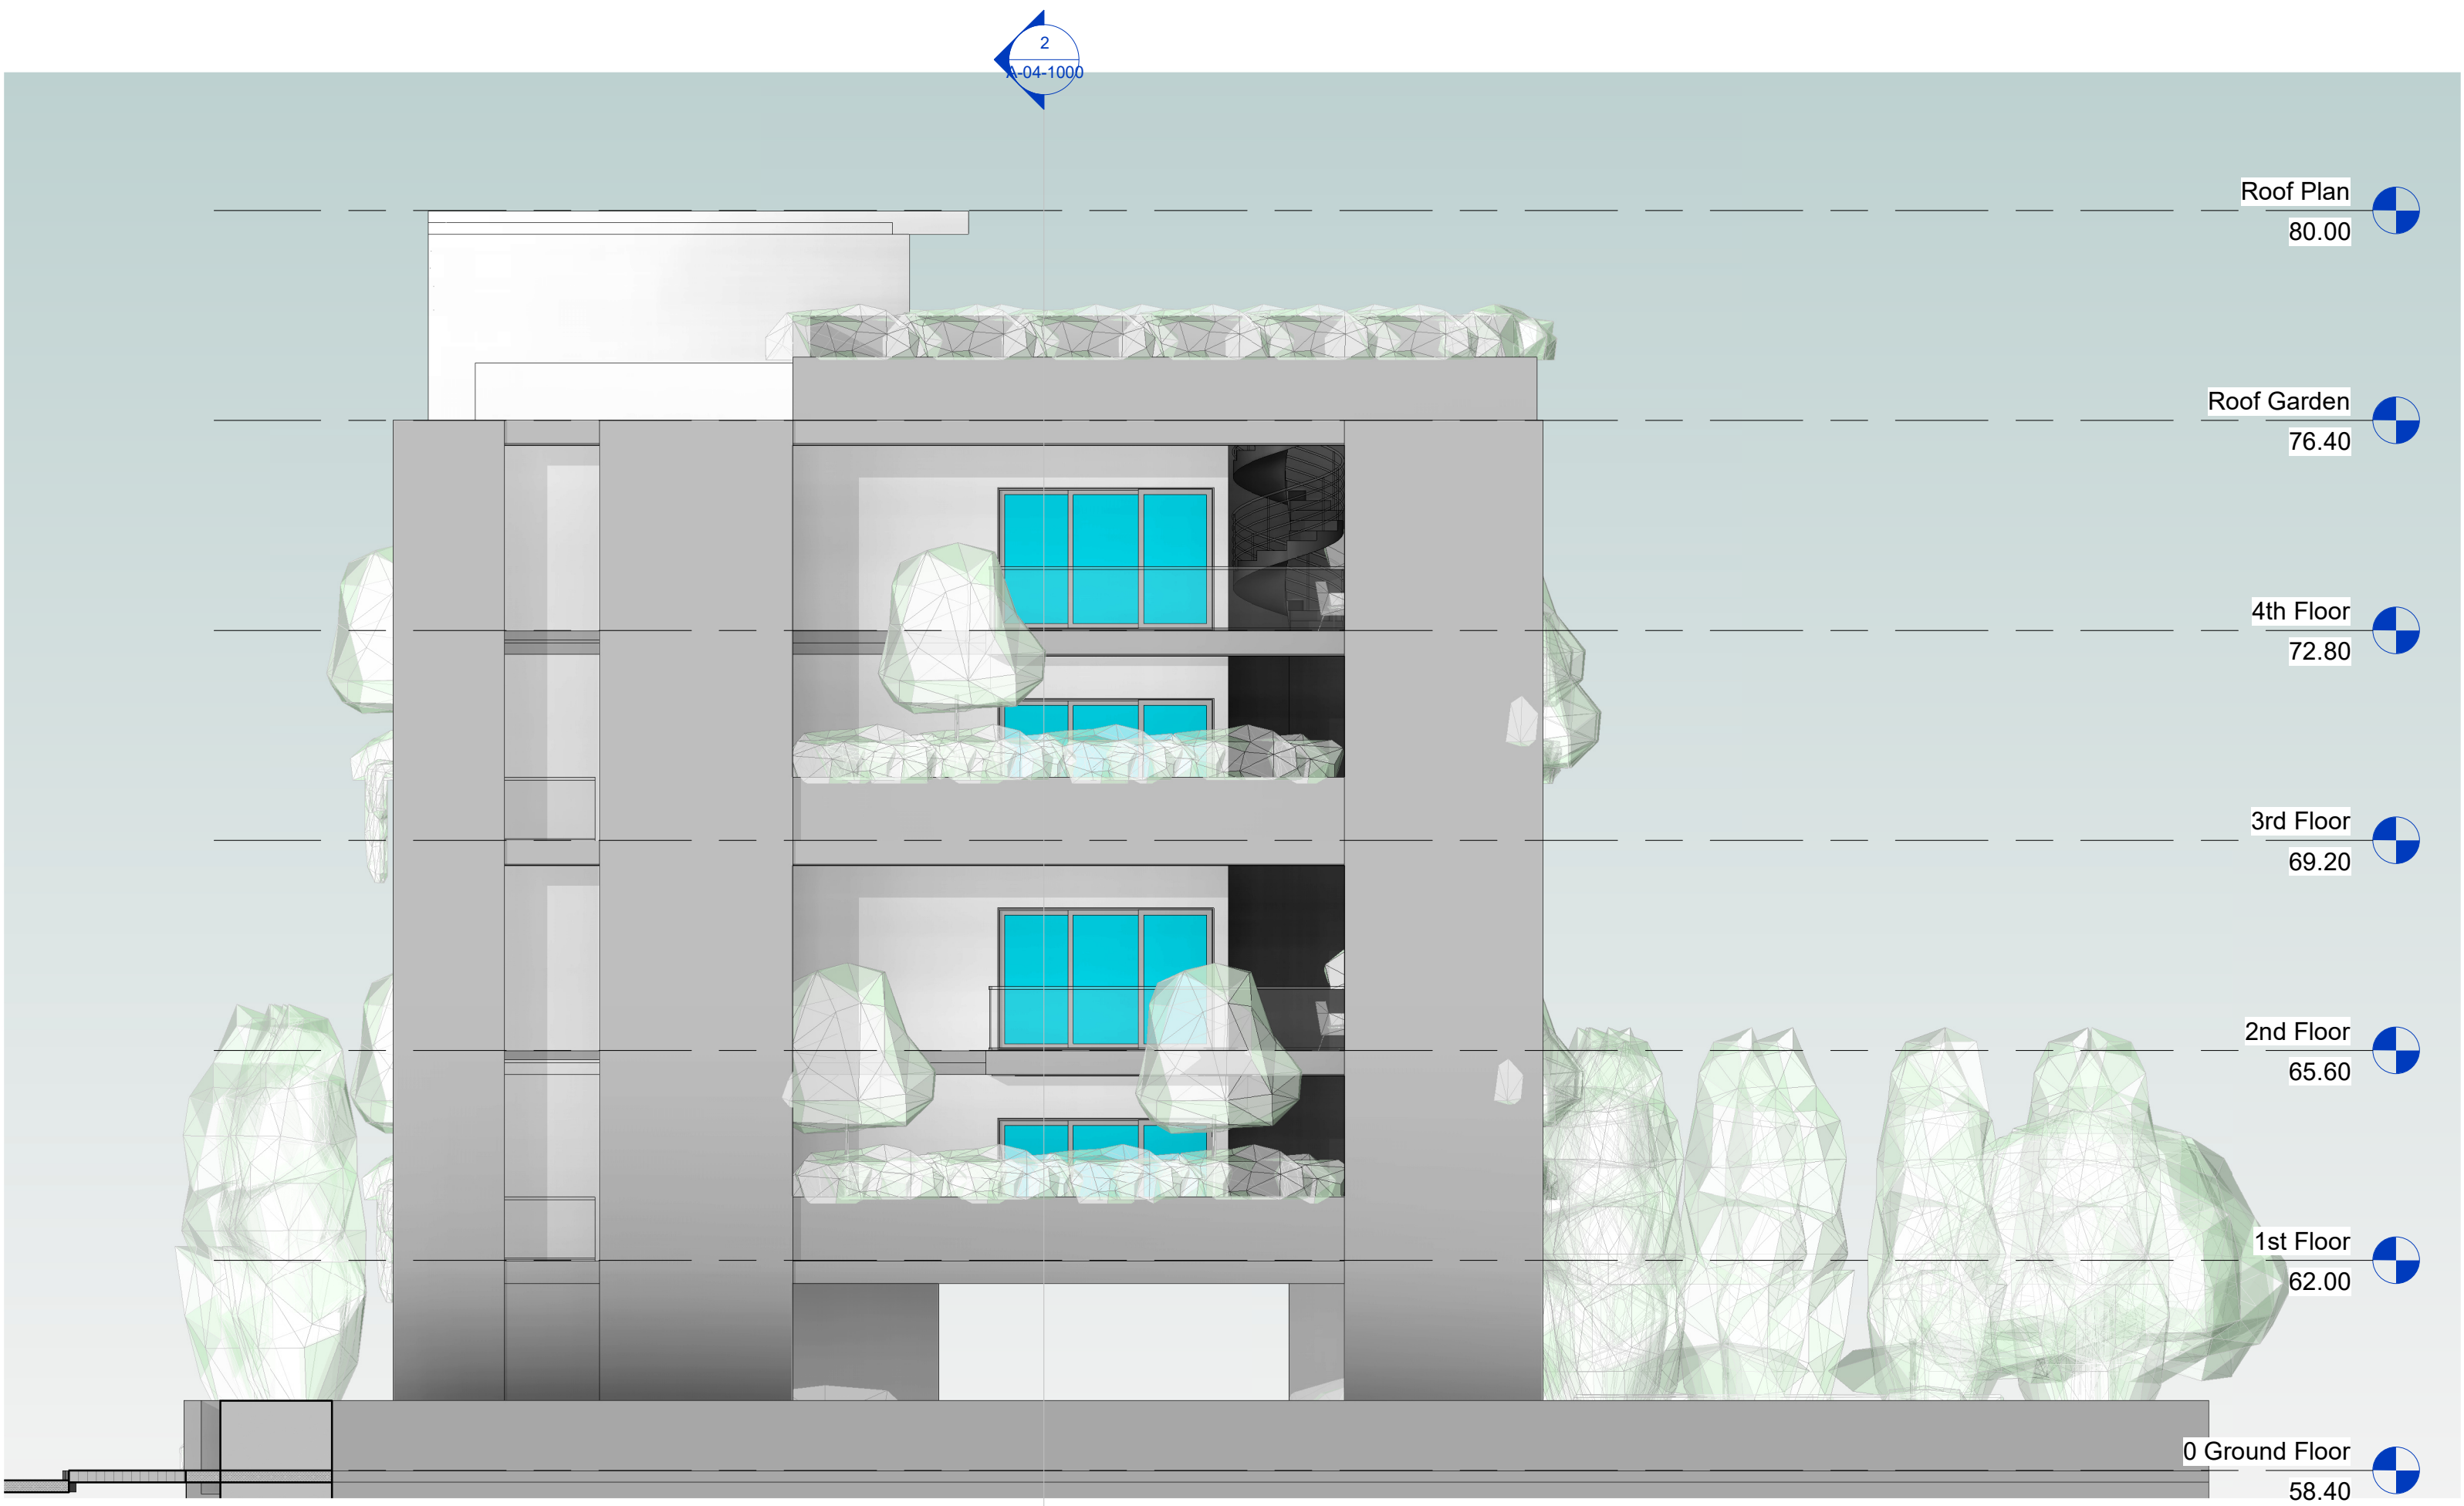

1 Section 7 Scale: 1 : 100

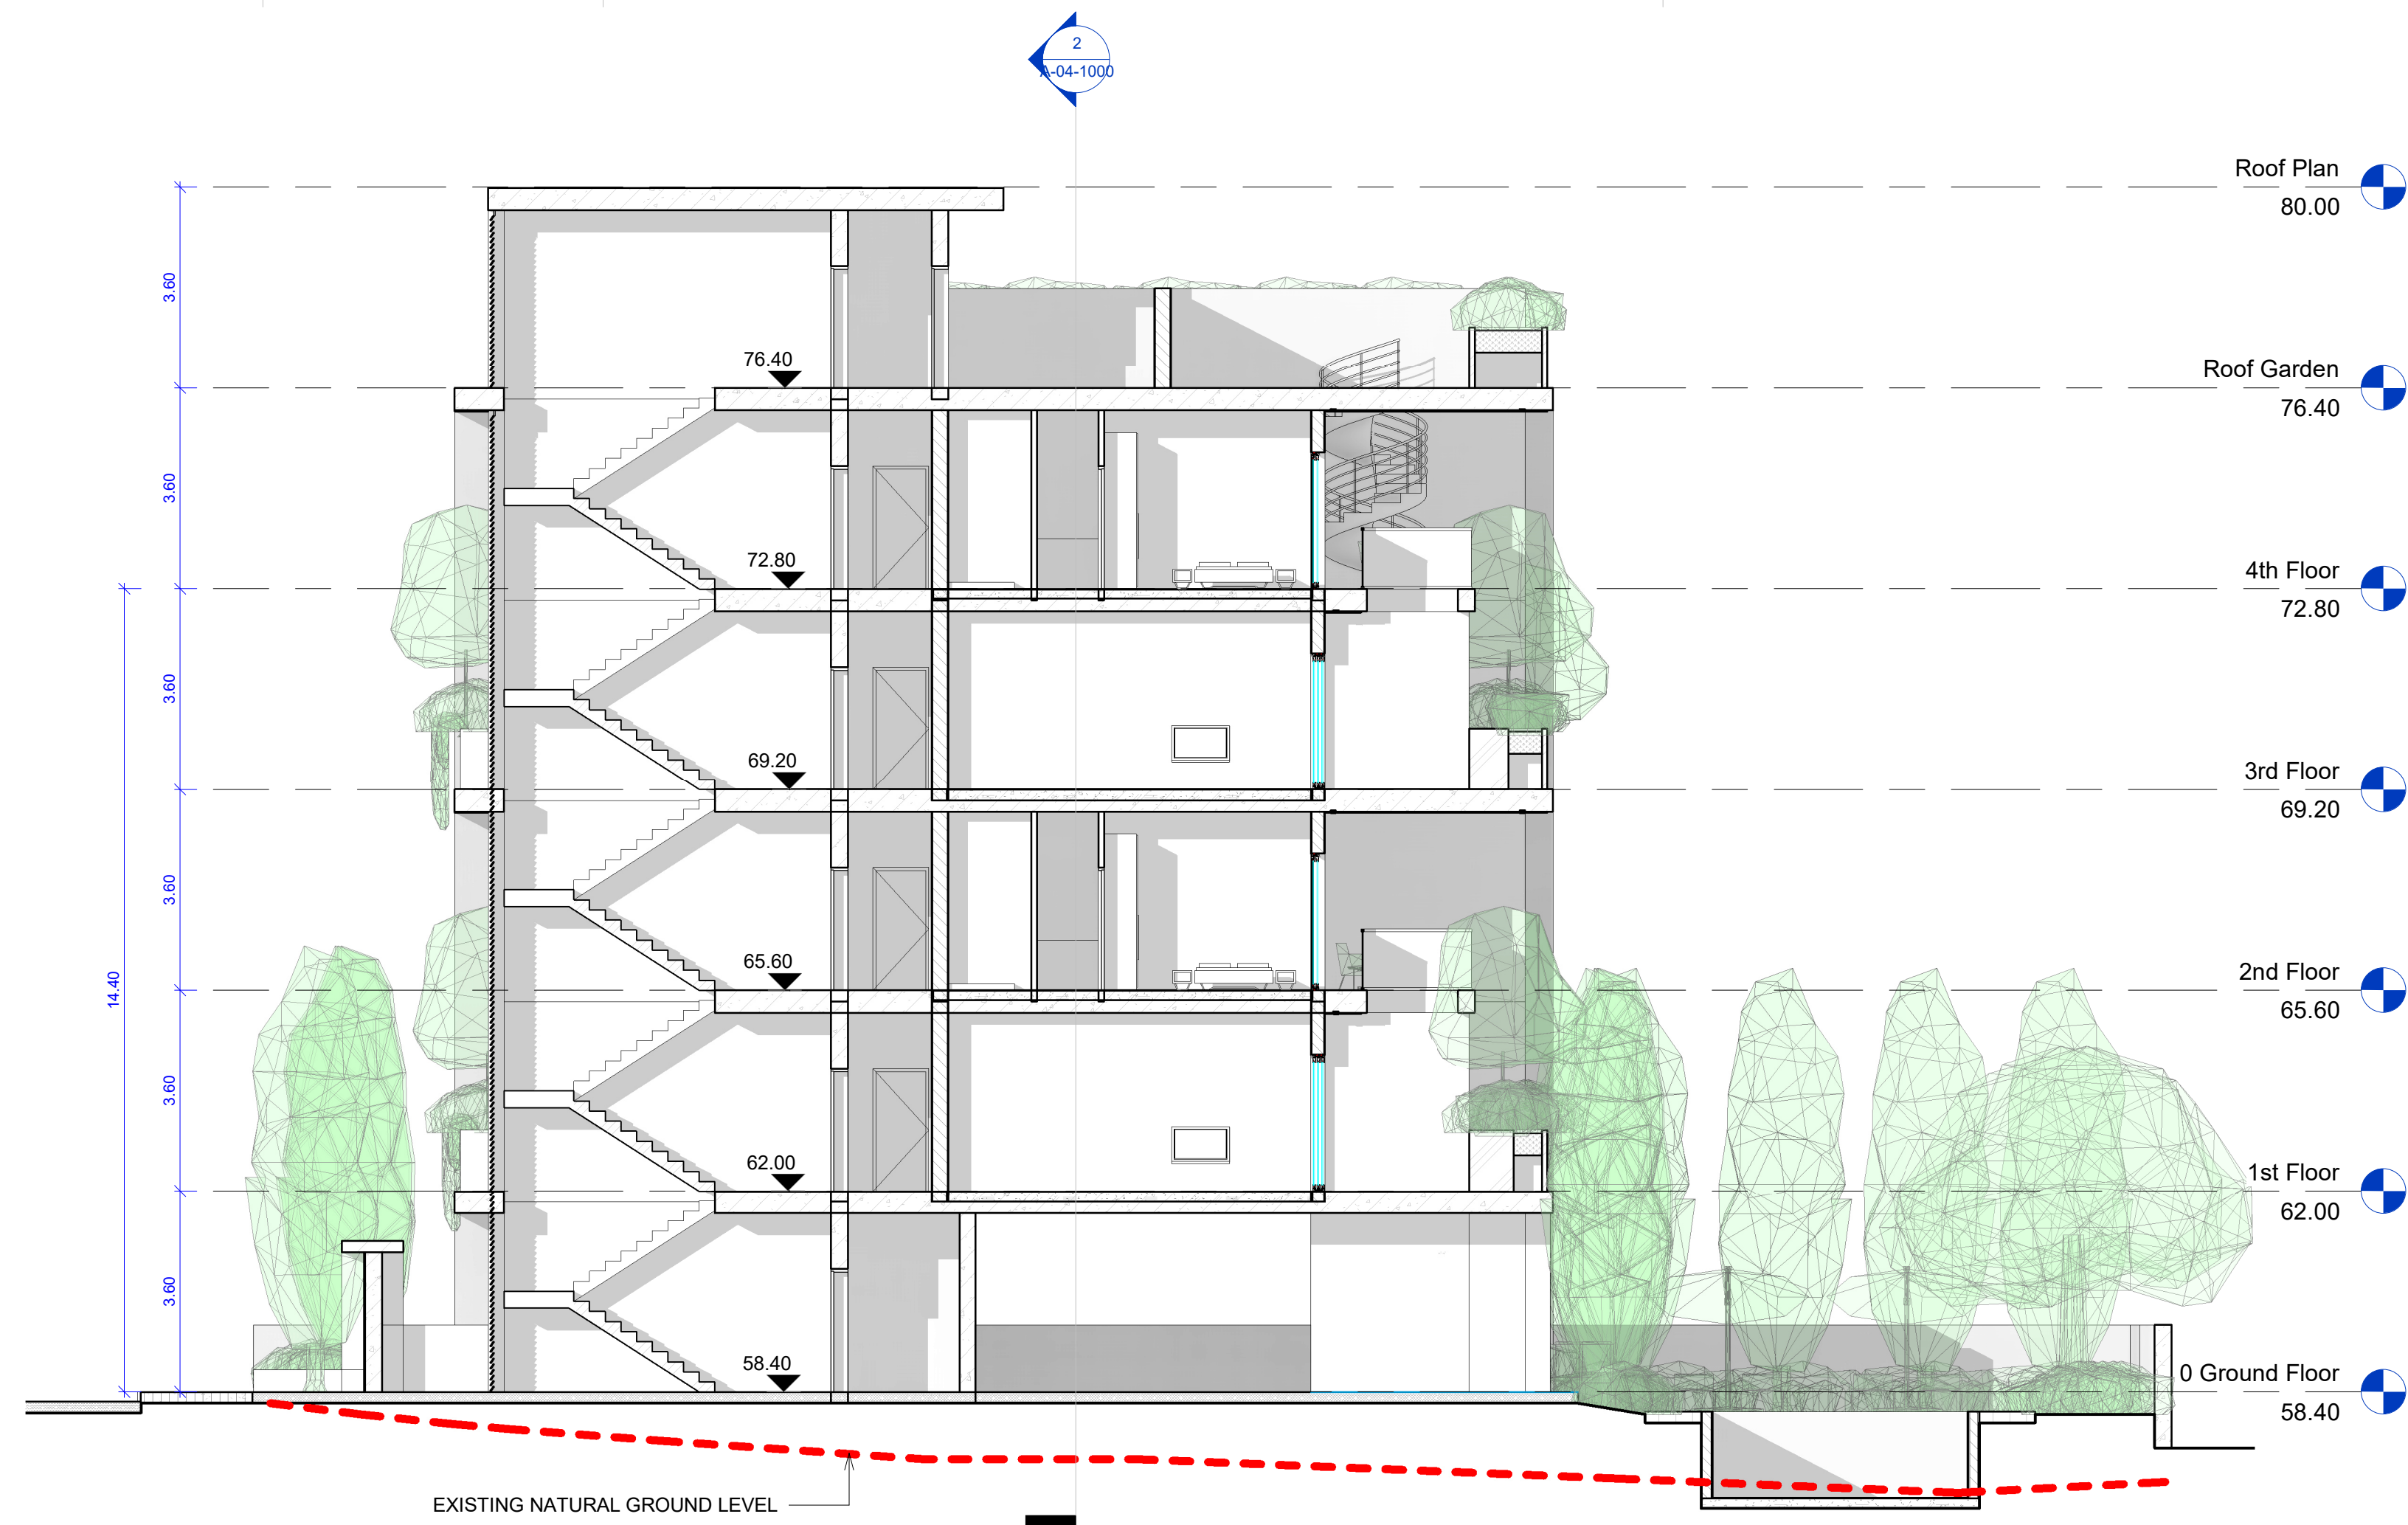

2 Section 8 Scale: 1 : 100

